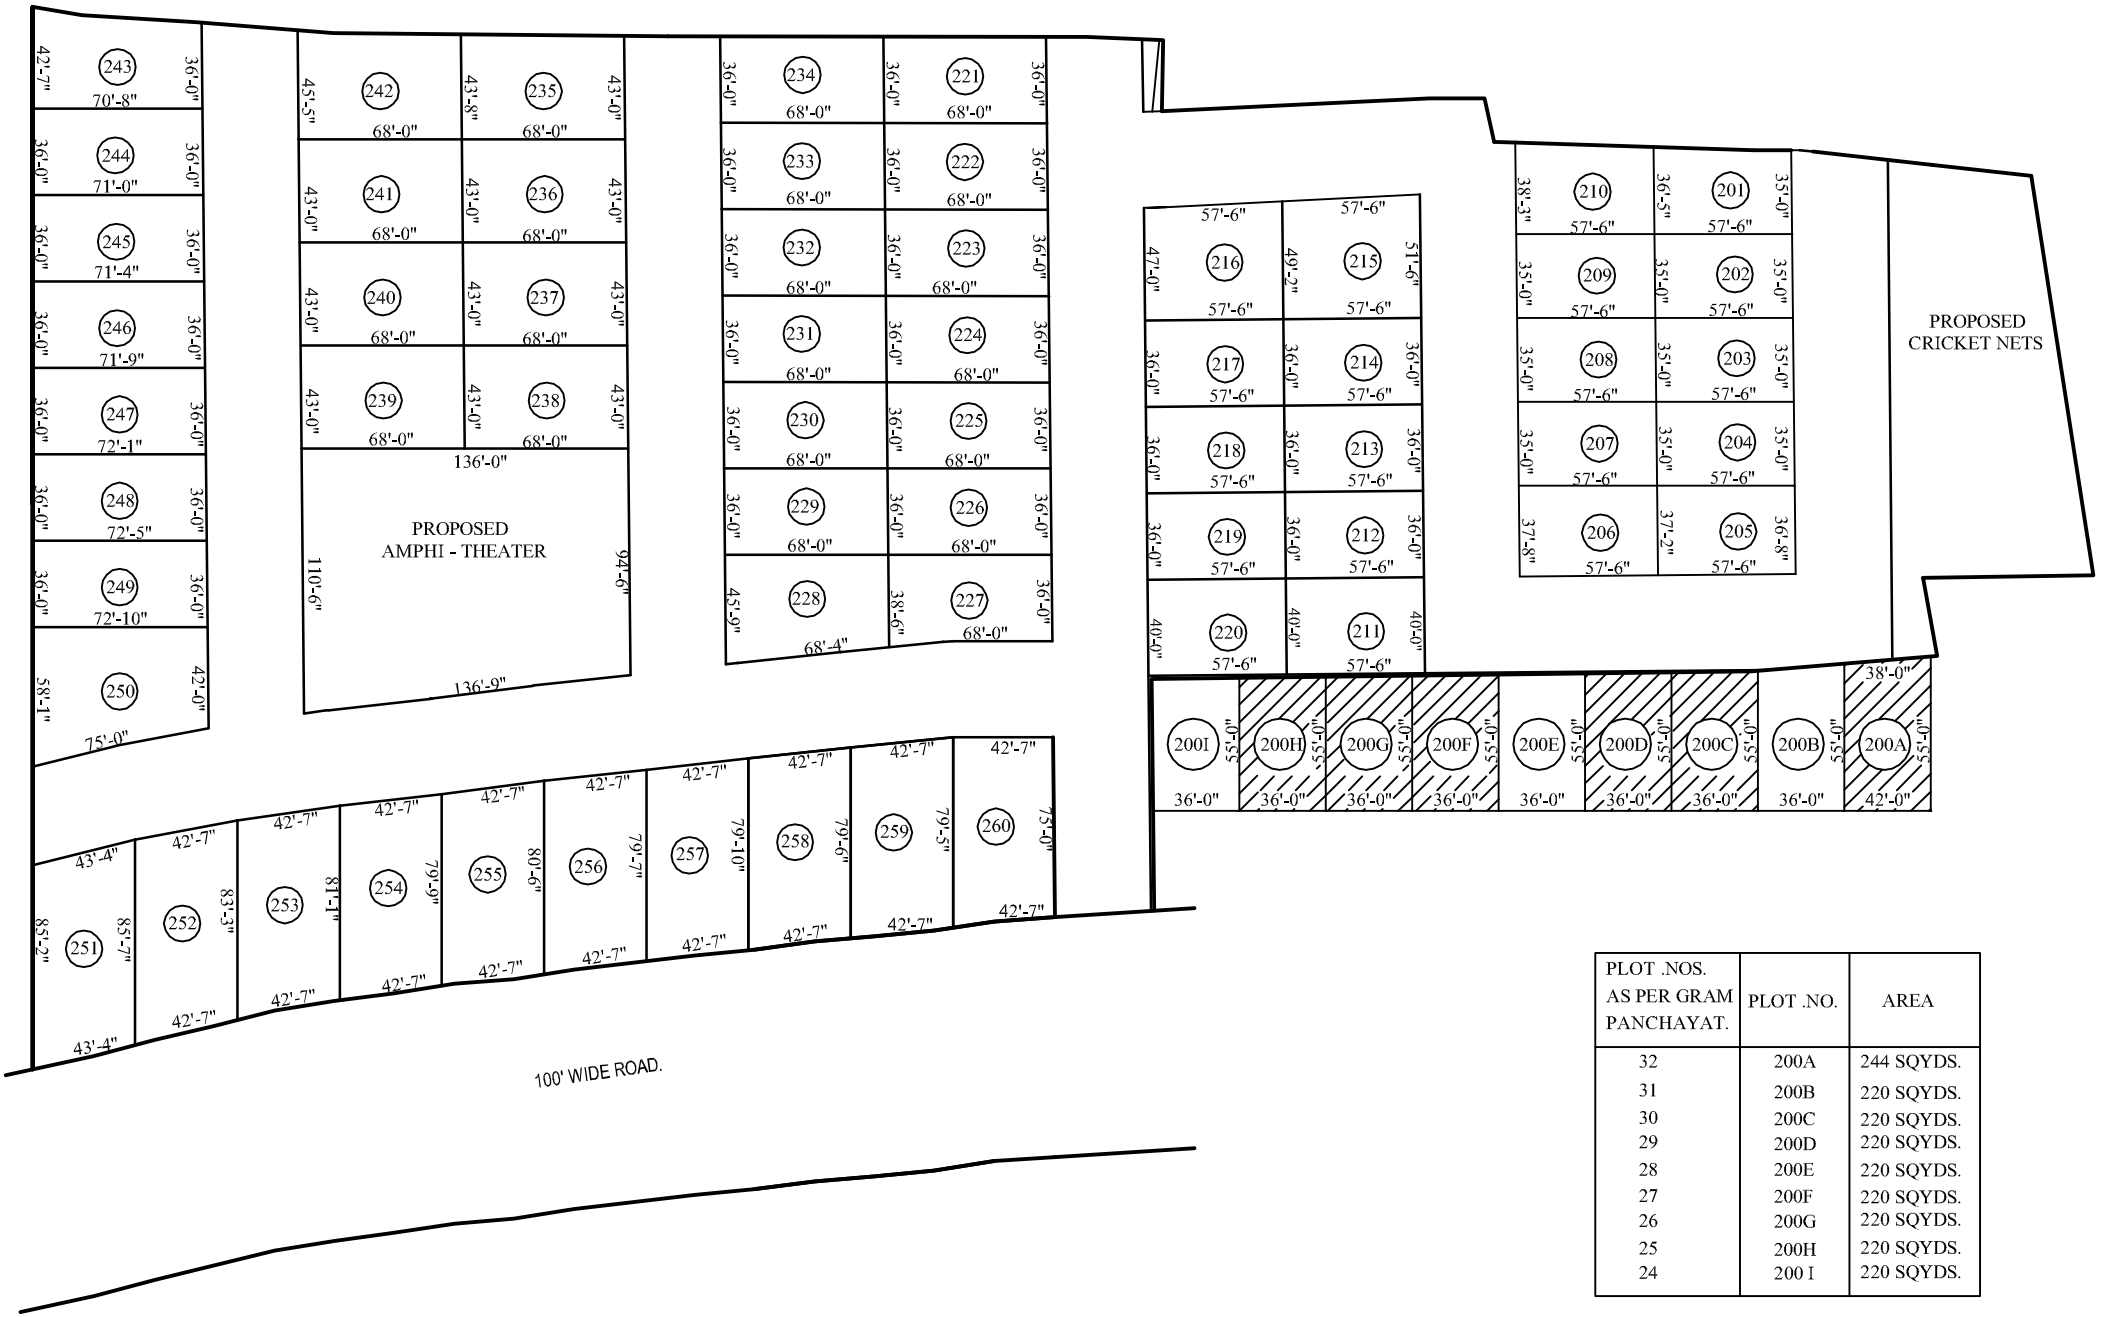

PLOT .NOS. AS PER GRAM PANCHAYAT.	PLOT .NO.	AREA
32	200A	244 SQYDS.
31	200B	220 SQYDS.
30	200C	220 SQYDS.
29	200D	220 SQYDS.
28	200E	220 SQYDS.
27	200F	220 SQYDS.
26	200G	220 SQYDS.
25	200H	220 SQYDS.
24	200 I	220 SQYDS.

Description	Direction	Owners & Developers :	Date :	24.11.2008	Promoted by
ASSIGNMENT OF PLOT NOS. FOR GRAM PANCHAYAT PLAN PHASE II	N	Mehta & Modi Homes	Prepared By :	M.Naveen	Modi Properties & Investments Pvt. Ltd. Phone:+91-40-66335551
		Project Name & Phase :	Approved By :	Soham Modi	
		Silver Oak Bunglows	Scale :		